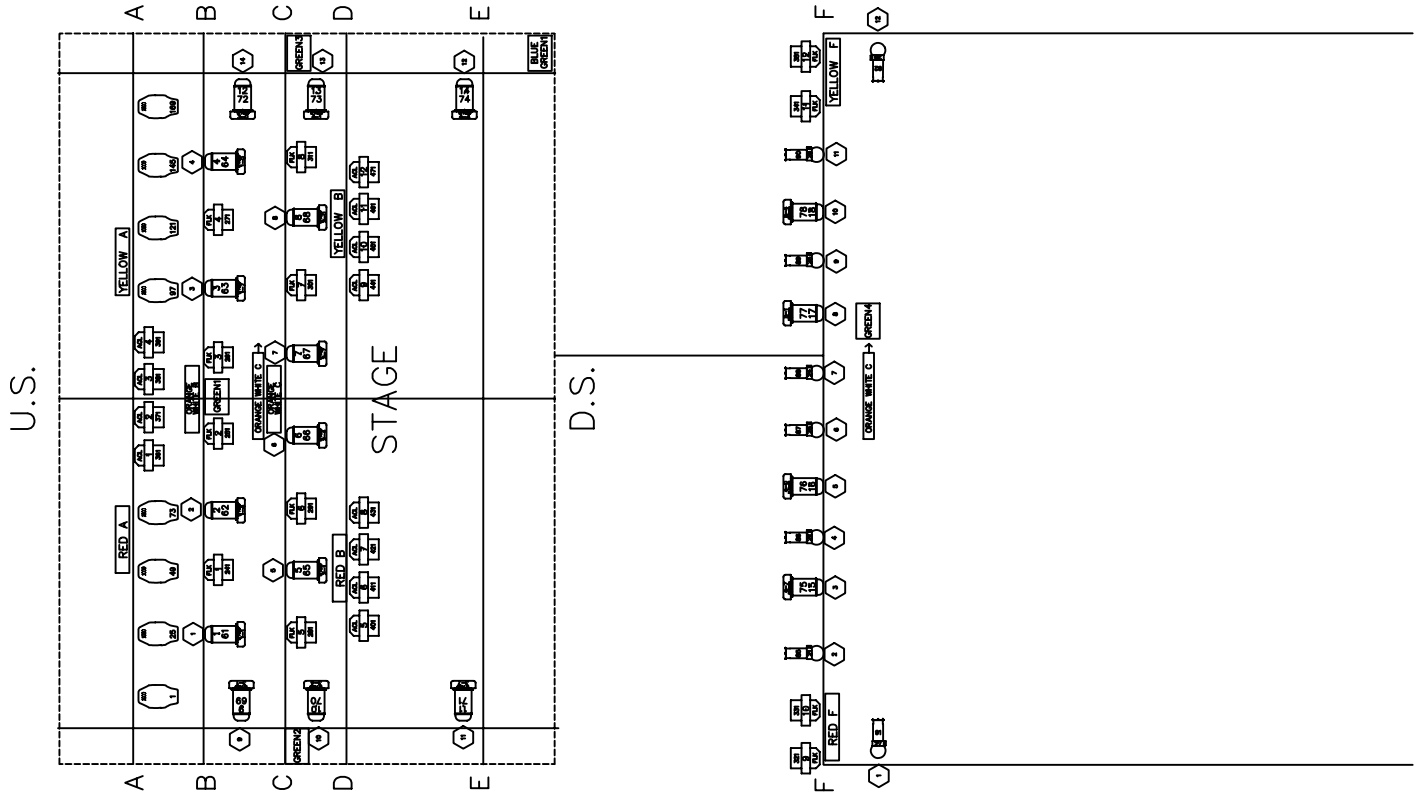


MORPHEUS LIGHTS

MAC2000 — NAME, DMX CHANNEL

FADERBEAM — LAMP NAME, DMX CHANNEL

ACL BEAM — LAMP NAME, DMX CHANNEL

PAR 64 WITH COLOR FADER — NAME, DMX CHANNEL, GROUP/ADDRESS

SB6-1 BREAKOUT BOX — RED A

PS-6 BOX — GREEN1

SHORT MULTI RACEWAY — ORANGE WHITE C

CIRCUIT

| APPROVALS | DATE | PROJECT |
|---|---|---|
| DRAWN: Leslie C. Collier | 6/22/01 | . |
| DESIGNER: Ron English/Mike Hall | . | LOCATION: The Fillmore San Francisco |
| CHECKED: L. C. Collier | . | JOB NO. . |
| DO NOT SCALE DRAWING | | |

MORPHEUS LIGHTS

TITLE: LIGHTING PLOT

| SIZE | CLASS CODE | DWG. NO. | REV. |
|---|---|---|---|
| D | | . | 1 |

SCALE 3/8"=1' — SHEET 1 OF 1