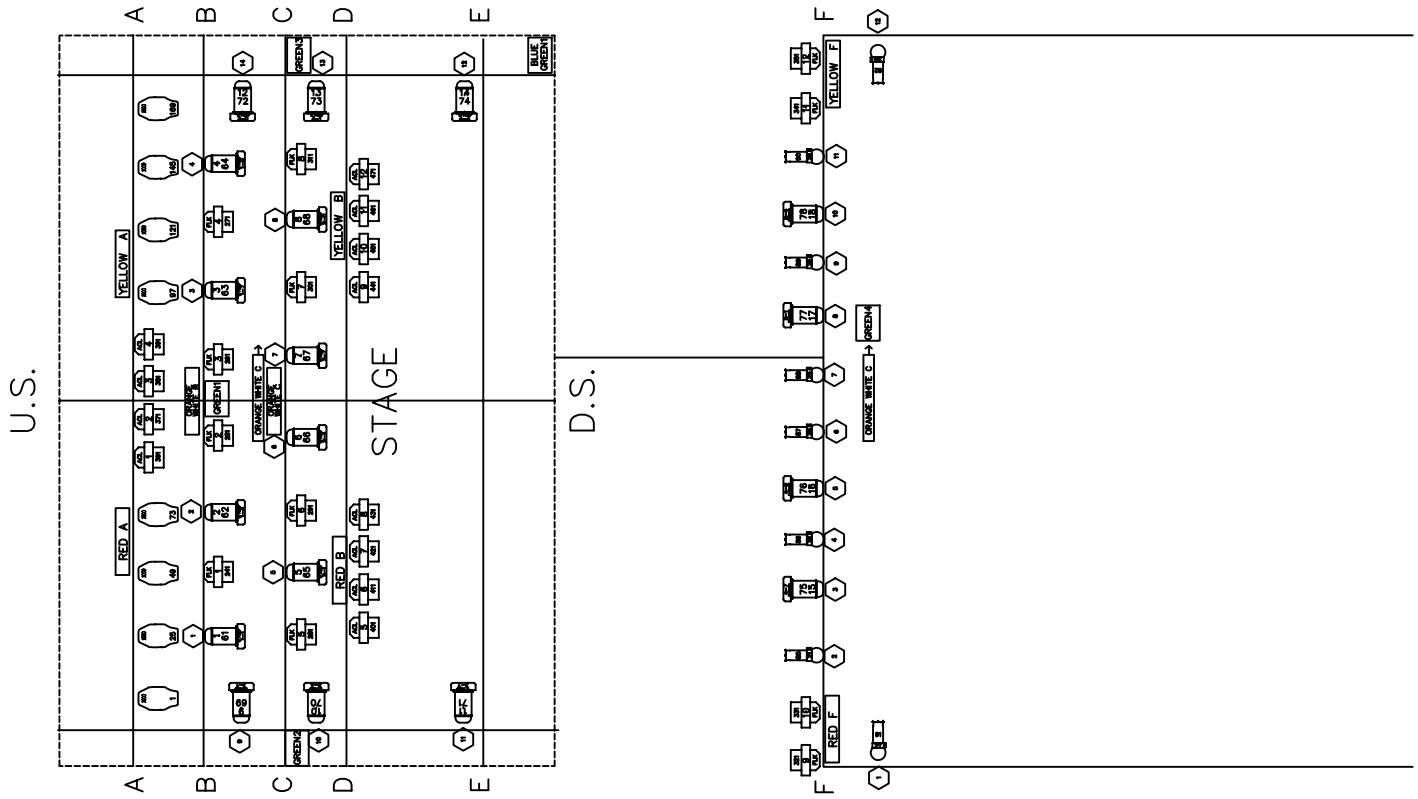

MORPHEUS LIGHTS

MAC2000 — NAME, DMX CHANNEL

FADERBEAM — LAMP NAME, DMX CHANNEL

ACL BEAM — LAMP NAME, DMX CHANNEL

PAR 64 WITH COLOR FADER — NAME, DMX CHANNEL, GROUP/ADDRESS

SB6-1 BREAKOUT BOX — RED A

PS-6 BOX — GREEN1

SHORT MULTI RACEWAY — ORANGE WHITE C

CIRCUIT

APPROVALS	DATE
DRAWN T. MALONEY	6/11/07
DESIGNER	.
CHECKED T. MALONEY	.
DO NOT SCALE DRAWING	

PROJECT: .

LOCATION: The Fillmore San Francisco

JOB NO.: .

TITLE: LIGHTING PLOT

SIZE	CLASS CODE	DWG. NO.	REV.
D		.	1

SCALE 3/8"=1' — SHEET 1 OF 1